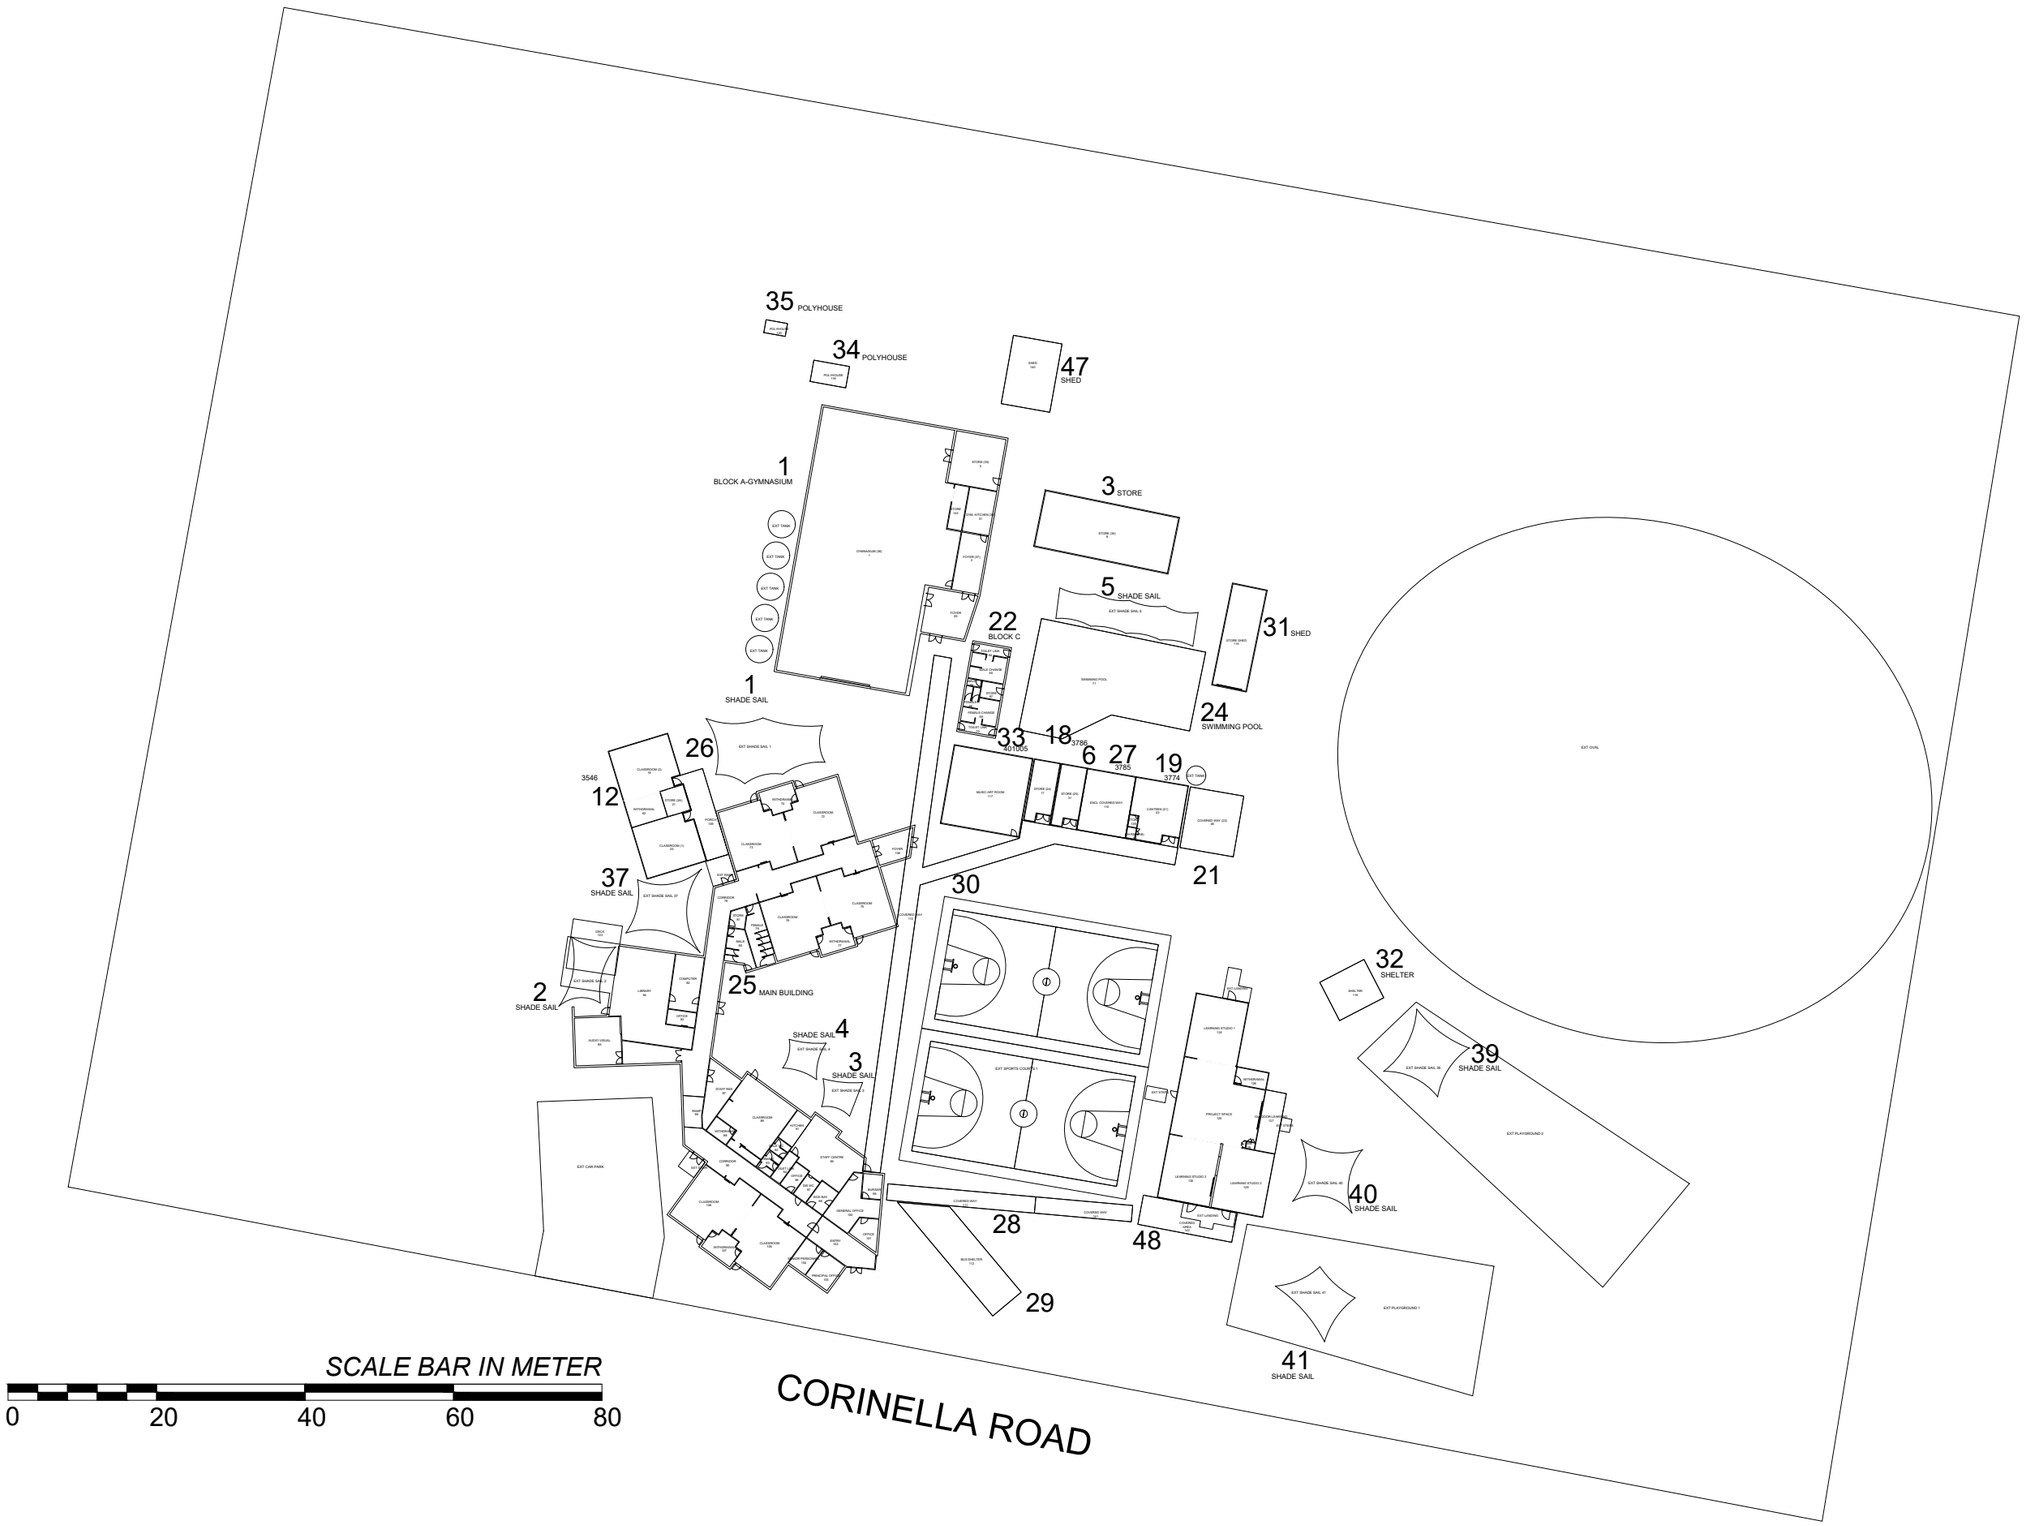

These drawings were prepared by the Department of Education and Training. Any Queries relating to these drawings should be referred to the School Asset Data Team.
Email: sams@education.vic.gov.au

School Asset Drawing	Drawing Name: SITE PLAN	Scale: SEE SCALE BAR

Bass Valley Primary School

Bass Valley Primary School
70 Corinella Road
Corinella
3984

School No 5195

Campus No: 1

Region no: 73

SOUTH-EASTERN VICTORIA

N

THESE DRAWINGS ARE FOR INFORMATION PURPOSES ONLY

17/01/2025

10547556